EXHIBIT "B"

LEGEND:

- PARCEL LINE
- STREET CENTERLINE
- RIGHT-OF-WAY
- EASEMENT
- OLD LOT LINES
- INDICATES THE PUBLIC UTILITY EASEMENT GRANTED AND ACCEPTED PER MAP NO. 1464 VACATED AREA = 1,488 (0.034 AC)
- ( ) PER RECORD MAP NO. 1464

BASIS OF BEARINGS

THE BASIS OF BEARING FOR THIS SURVEY IS THE SOUTH LINE OF LOTS 57-61 PER MAP NO. 1464
I.E. N 36°21'30" E

ASSESSORS PARCEL NO.

450-802-09

REFERENCES

MAP 1464
PARCEL MAP NO. 296

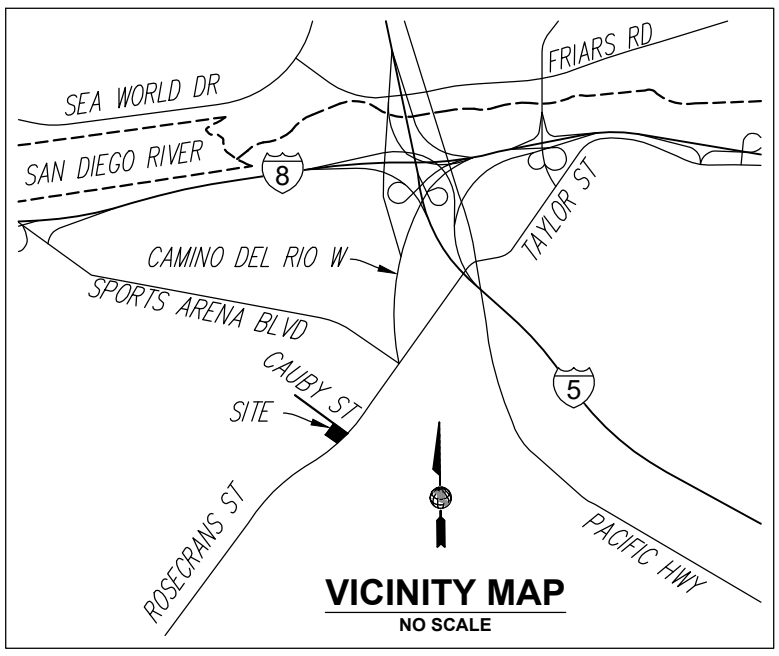

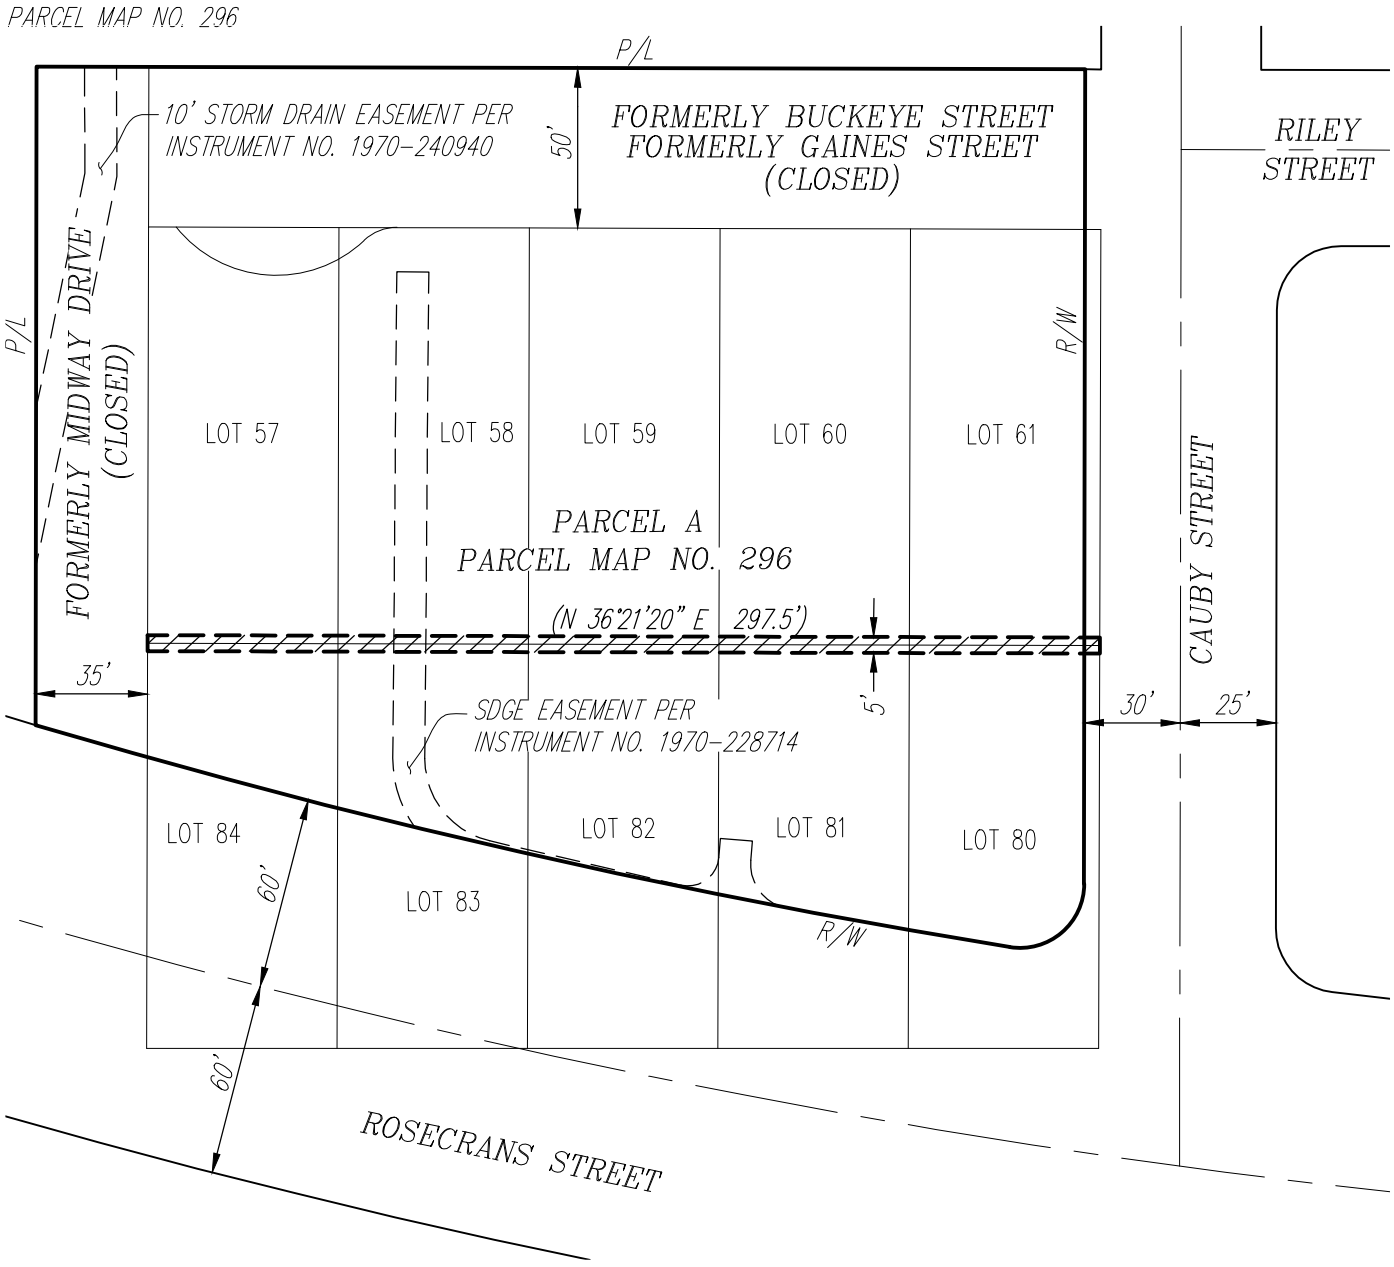

SCALE: 1" = 60'
0 30 60

4320 VIEWRIDGE AVE. STE. C
SAN DIEGO, CA 92123
PH:(858) 634-8620
OMEGA LAND SURVEYING, INC.

PLAN REVIEW ONLY

RYAN J. WAKEFIELD, PLS 9117 DATE

PROFESSIONAL LAND SURVEYOR
RYAN J. WAKEFIELD
L.S. 9117
STATE OF CALIFORNIA

RESOLUTION NO. _____

RECORDED _____

DOCUMENT NO. _____

RECORDED _____

PUBLIC UTILITY EASEMENT VACATION

IN PORTION OF PARCEL A OF PARCEL MAP NO. 296

DESCRIPTION	BY	APPROVED	DATE	FILMED
ORIGINAL	OEC			

STATUS

CITY OF SAN DIEGO, CALIFORNIA

SHEET 1 OF 1 SHEET

FOR CITY LAND SURVEYOR DATE

-1-B

PRJ _____
PMT _____

CCS 83 COORDINATES

NAD 27 COORDINATES

B001